WESTERN FAIR ASSOCIATION
JANUARY 17 - 18, 2011
GRAND SIERRA RESORT
RENO, NEVADA

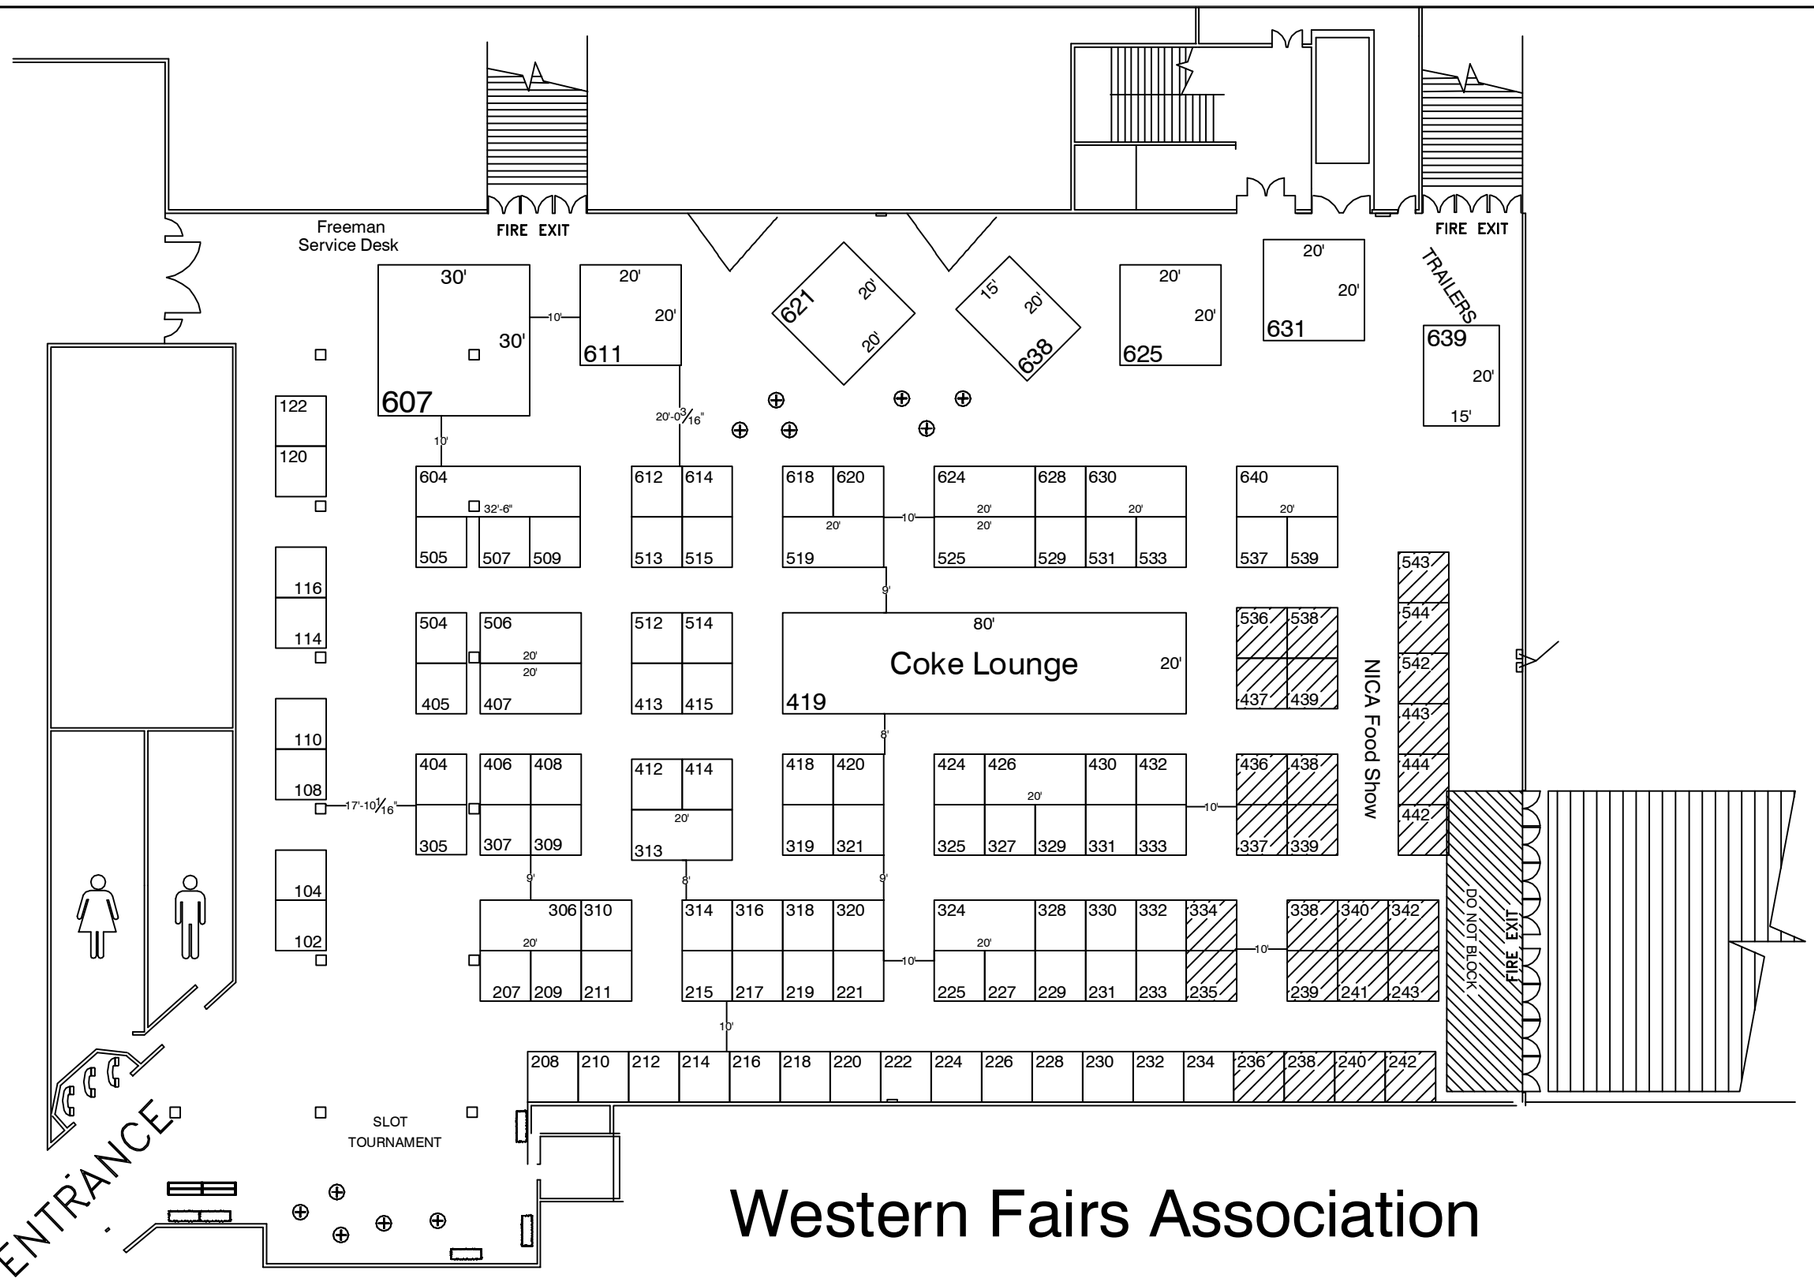

FLOOR PLAN SUBJECT TO FIRE MARSHAL APPROVAL

REVISION DATE:
02-22-10 SE

BOOTH COUNT

Inventory as of 01/07/2011

Dimension	Size	Qty	SqFt
10x10'	100	109	10,900
10x20'	200	11	2,200
15'x20'	300	2	600
10'x32'-6"	325	1	325
20x20'	400	4	1,600
30x30'	900	1	900
20x80'	1,600	1	1,600
Totals:		129	18,125

BLDG. LEGEND:

FREEMAN
RENO
445 East Glendale Ave.
Sparks, NV 89431-5832
Ph: 775-355-4600

DRAWING STARTED:
CASEY OSMAN

FILE PATH:
M:\Shows\2011\WFA_11\`In_House_File

DRAWING NAME:
WFA_11_NEW

HALL NAME:
SUMMIT PAVILION

JOB NUMBER:
236716

ACCT. EXEC.:
DOROTHY ORSBURN

NOT TO SCALE

DISCLAIMER

EVERY EFFORT HAS BEEN MADE TO ENSURE THE ACCURACY OF ALL INFORMATION CONTAINED ON THIS FLOORPLAN. HOWEVER NO WARRANTIES, EITHER EXPRESSED OR IMPLIED ARE MADE WITH RESPECT TO THIS FLOORPLAN. IF THE LOCATION OF BUILDING COLUMNS, UTILITIES OR OTHER ARCHITECTURAL COMPONENTS OF THE FACILITY IS A CONSIDERATION IN THE CONSTRUCTION OR USAGE OF AN EXHIBIT, IT IS THE SOLE RESPONSIBILITY OF THE EXHIBITOR TO PHYSICALLY INSPECT THE FACILITY TO VERIFY ALL DIMENSIONS AND LOCATIONS.